GENERAL NOTE:

REFER TO DD01 FOR NOTES APPLICABLE TO ALL DRAWINGS IN THE DOCUMENTATION SET

PLANT SCHEDULES NOTE:

REFER TO LP## FOR PLANT SCHEDULES

LEGEND

- GARDEN BED
  75mm organic mulch
  150mm topsoil
  300mm cultivated sub grade
- ≥ 1:3 TERRESTRIAL GARDEN BED WITH JUTE MATTING
- ≥ 1:3 WETLAND TERRESTRIAL GARDEN BED
  REFER SPECIFICATION & PLANT SCHEDULE
- GRASS NATURE STRIP
- GRAVEL PATH TO PRIVATE LOT
  REFER SPECIFICATION
- SPADE EDGE TO ALL GARDEN AND GRASS INTERFACES
- EXISTING EXPOSED AGGREGATE CONCRETE FOOTPATH
- FEATURE LOGS
  REFER SPECIFICATION & DETAIL.
- FEATURE BOULDERS
  REFER SPECIFICATION & DETAIL.
- FEATURE MOUNDING
  REFER SPECIFICATION & DETAIL.
- FS FEATURE STUMPS
  REFER SPECIFICATION & DETAIL.
- B1 VEHICLE EXCLUSION BOLLARDS
  REFER DETAIL AND SPECIFICATION
- + BL TOP OF B1 BOLLARD LEVEL ABOVE GROUND (mm)
- LIGHT POLES
  REFER ENGINEERING
- DRAINAGE PIT
  REFER ENGINEERING

56.90 BRIDGE

57.03 BRIDGE

BL 630 BL 600 BL 630 BL 660 BL 700 BL 740 BL 700 BL 670 BL 640 BL 610 BL 640 BL 670 BL 640 BL 640 BL 670 BL 700 BL 730 BL 760 BL 670 BL 700 BL 730 BL 760 BL 790 BL 820 BL 790 BL 820 BL 850 BL 850

58.0 58.0 58.5 59.0 59.5

LOT 40

PEATURE LOGS & ROCKS. REFER L01

EXISTING GRASSED RESERVE. REINSTATE ALL AREAS DISTURBED BY WORKS

Dt (50)
Dl (70)
Da (120)

Pp (1)

Bu (1)

Bm (4)

SEDIMENTATION DRYING AREA & MAINTENANCE ACCESS TRACK. REFER DRAWING L02, DETAIL & SPECIFICATION

VEHICLE EXCLUSION BOLLARDS. REFER L01 & DETAIL.

REMOVABLE BOLLARD. REFER DRAWING L01 & DETAIL.

REFER WETLAND 1:3 BATTER TERRESTRIAL PLANT SCHEDULE, DRAWING LP15

Bu (1) Cr (3) Bu (1) Cr (3) Cl (1) Cl (1)

Cg(3) Cr (3) Ll (9) Gs (12) Sp (3) Cr (3) Ll (9) Ll (9) Bu (1) Cr (3) Sp (3) Gs (15) Cg(3) Ll (9) Cg (3) Cg(3) Ll (9)

JOINS DRAWING LP09

JOINS DRAWING LP06

FOR CONSTRUCTION

Rev	Date	Description
C1	09.01.2017	CONSTRUCTION ISSUE
T1	29.08.2016	TENDER ISSUE
-	11.08.2016	COUNCIL ISSUE

MATHEWS PROPERTY DONVALE

MULLUM CREEK ESTATE - DONVALE

LANDSCAPE PLANTING PLAN

N

0 0.5 1 2.5 5m

Scale: 1:100 @ A1 size

CDA Design Group Pty Ltd
Landscape Architecture
Urban Design
185 Faraday Street
Carlton Victoria 3053
T 03 9349 5866
F 03 9349 5877
E office@cdadesigngroup.com.au

Project No. 14014
Date: 07/07/2014
Drawn by: MH
Checked: TV
Drawing No. LP08_C1

JOINS DRAWING LP13

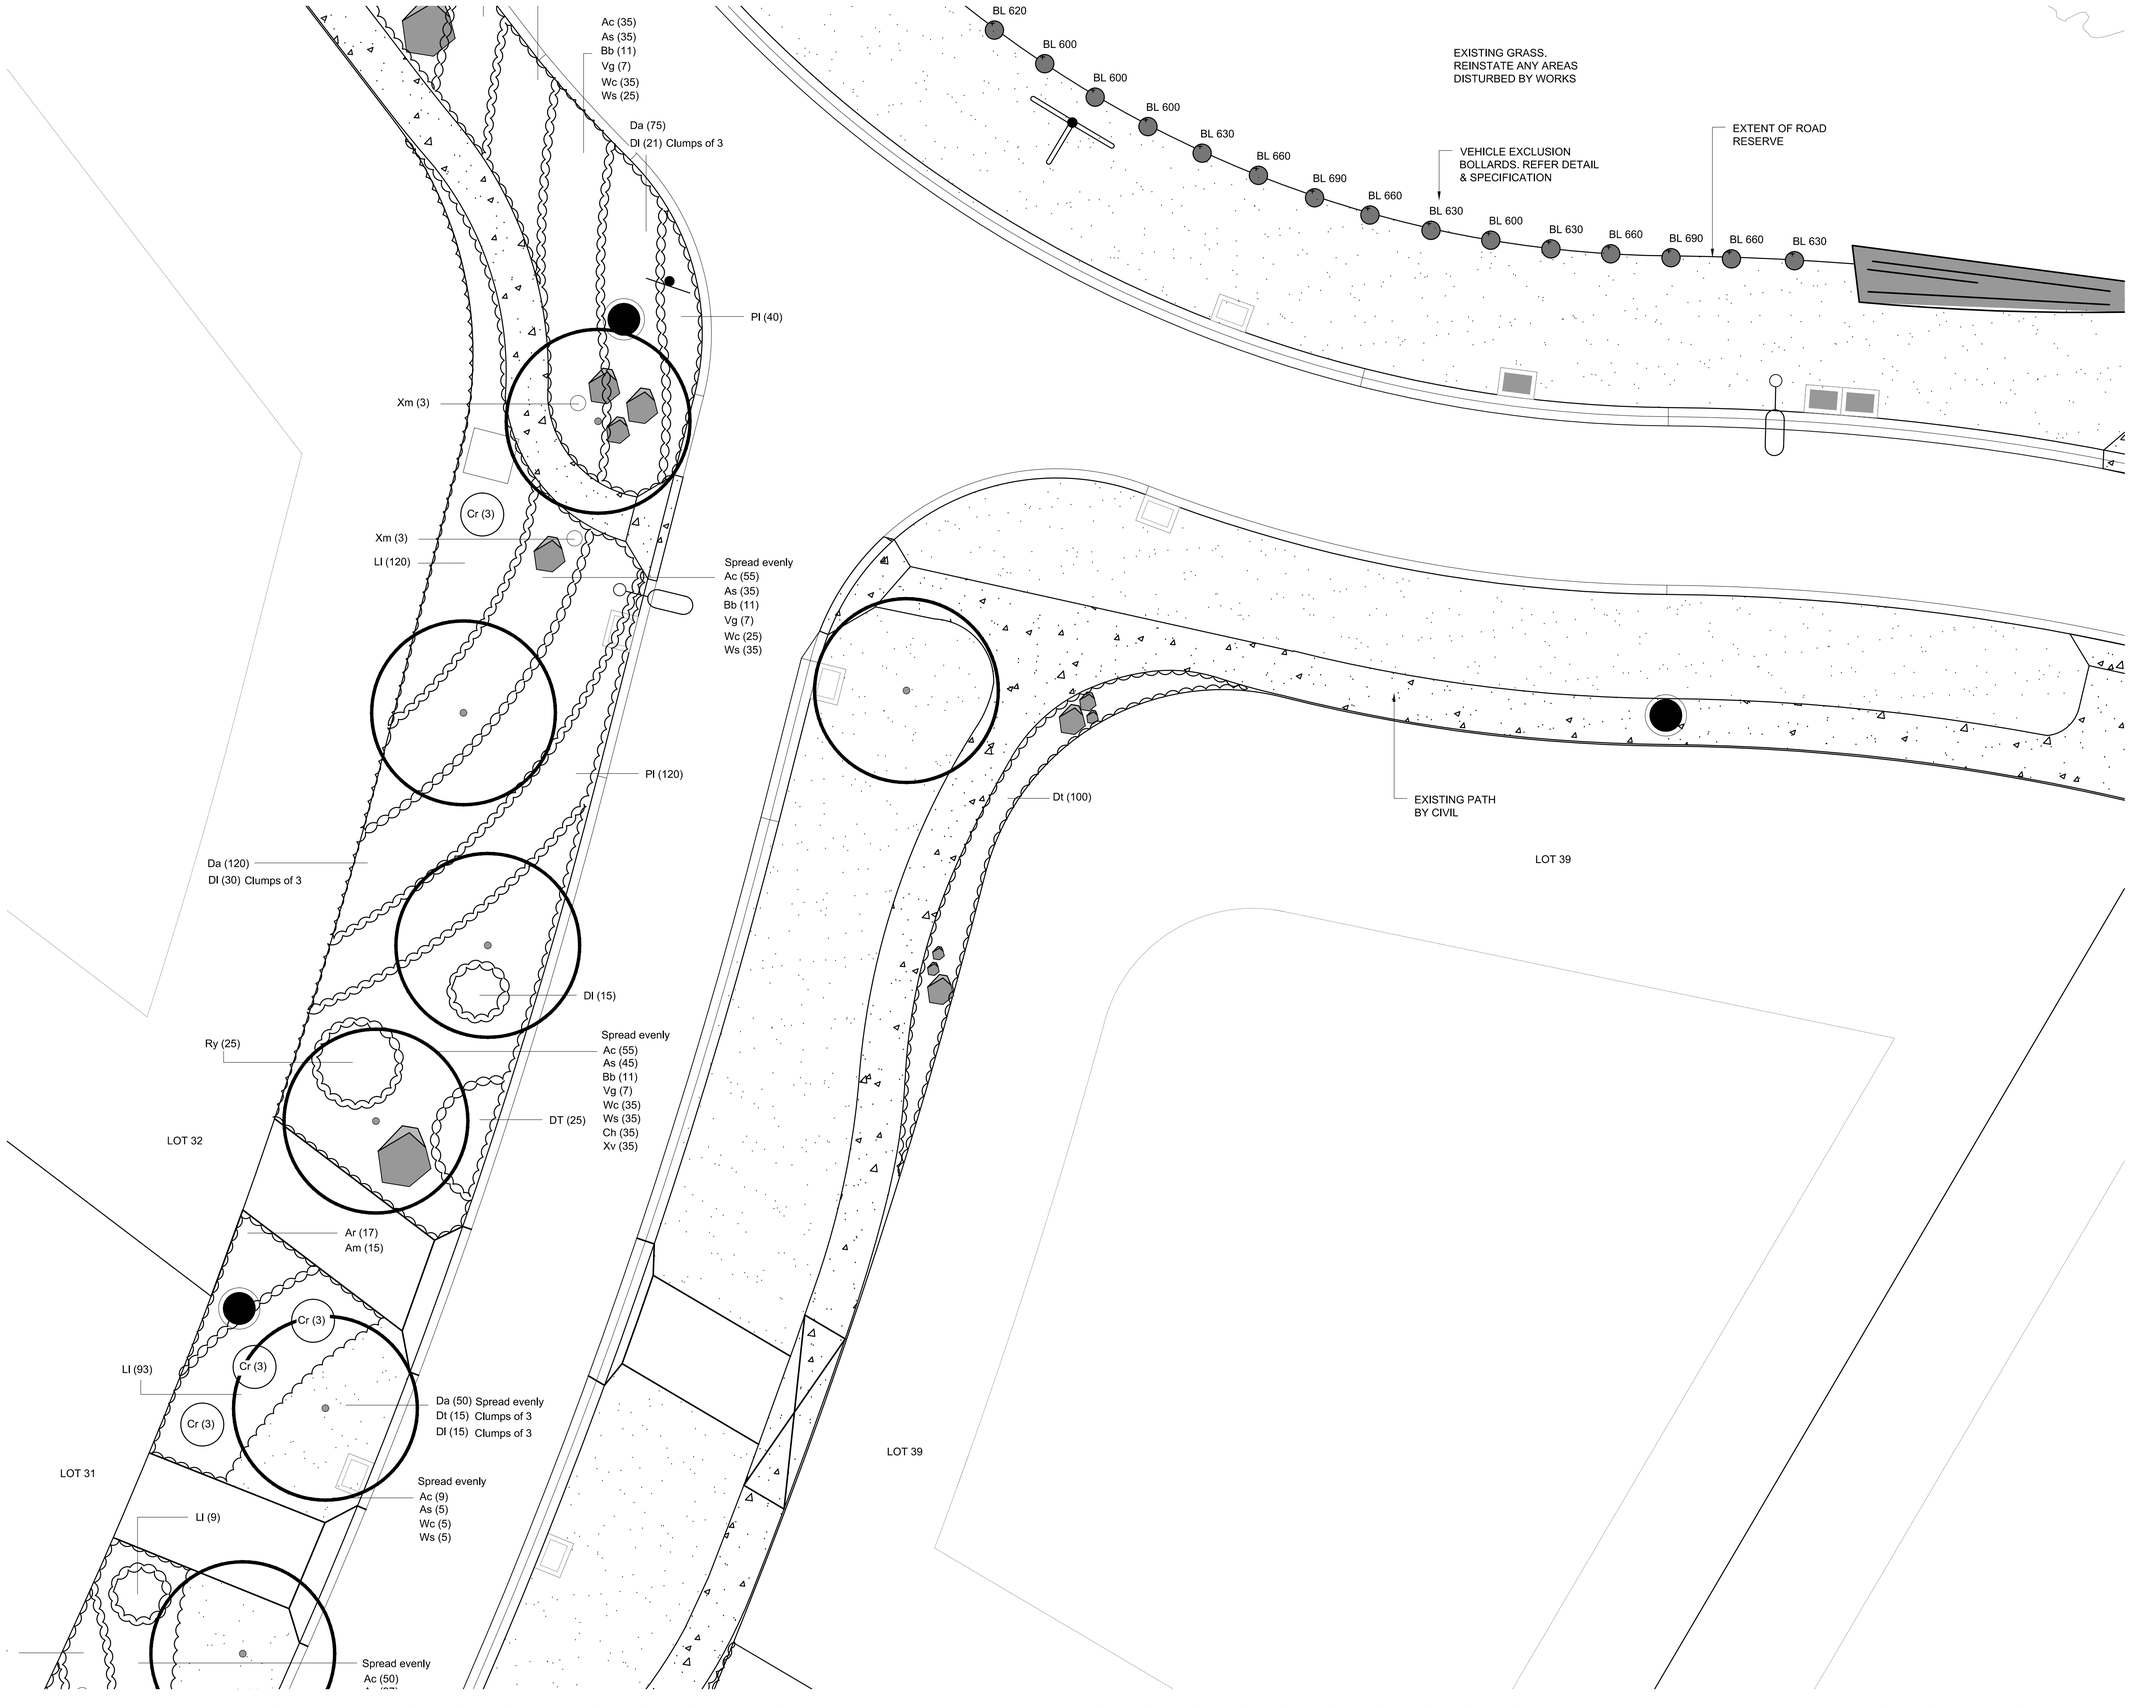

JOINS DRAWING LP10

JOINS DRAWING LP08

GENERAL NOTE:

REFER TO DD01 FOR NOTES APPLICABLE TO ALL DRAWINGS IN THE DOCUMENTATION SET

PLANT SCHEDULES NOTE:

REFER TO LP## FOR PLANT SCHEDULES

LEGEND

- GARDEN BED
  75mm organic mulch
  150mm topsoil
  300mm cultivated sub grade
- ≥ 1:3 TERRESTRIAL GARDEN BED WITH JUTE MATTING
- ≥ 1:3 WETLAND TERRESTRIAL GARDEN BED
  REFER SPECIFICATION & PLANT SCHEDULE
- GRASS NATURE STRIP
- GRAVEL PATH TO PRIVATE LOT
  REFER SPECIFICATION
- SPADE EDGE TO ALL GARDEN AND GRASS INTERFACES
- EXISTING EXPOSED AGGREGATE CONCRETE FOOTPATH
- FEATURE LOGS
  REFER SPECIFICATION & DETAIL.
- FEATURE BOULDERS
  REFER SPECIFICATION & DETAIL.
- FEATURE MOUNDING
  REFER SPECIFICATION & DETAIL.
- FS — FEATURE STUMPS
  REFER SPECIFICATION & DETAIL.
- B1 — VEHICLE EXCLUSION BOLLARDS
  REFER DETAIL AND SPECIFICATION
- + BL — TOP OF B1 BOLLARD LEVEL ABOVE GROUND (mm)
- LIGHT POLES
  REFER ENGINEERING
- DRAINAGE PIT
  REFER ENGINEERING

FOR CONSTRUCTION

Rev	Date	Description
C1	09.01.2017	CONSTRUCTION ISSUE
T1	29.08.2016	TENDER ISSUE
-	11.08.2016	COUNCIL ISSUE

MATHEWS PROPERTY DONVALE

MULLUM CREEK ESTATE - DONVALE

LANDSCAPE PLANTING PLAN

N

0 0.5 1 2.5 5m

Scale: 1:100 @ A1 size

CDA Design Group Pty Ltd
Landscape Architecture
Urban Design
185 Faraday Street
Carlton Victoria 3053
T 03 9349 5866
F 03 9349 5877
E office@cdadesigngroup.com.au

Project No. 14014
Date: 07/07/2014
Drawn by: MH
Checked: TV
Drawing No. LP09_C1

JOINS DRAWING LP09

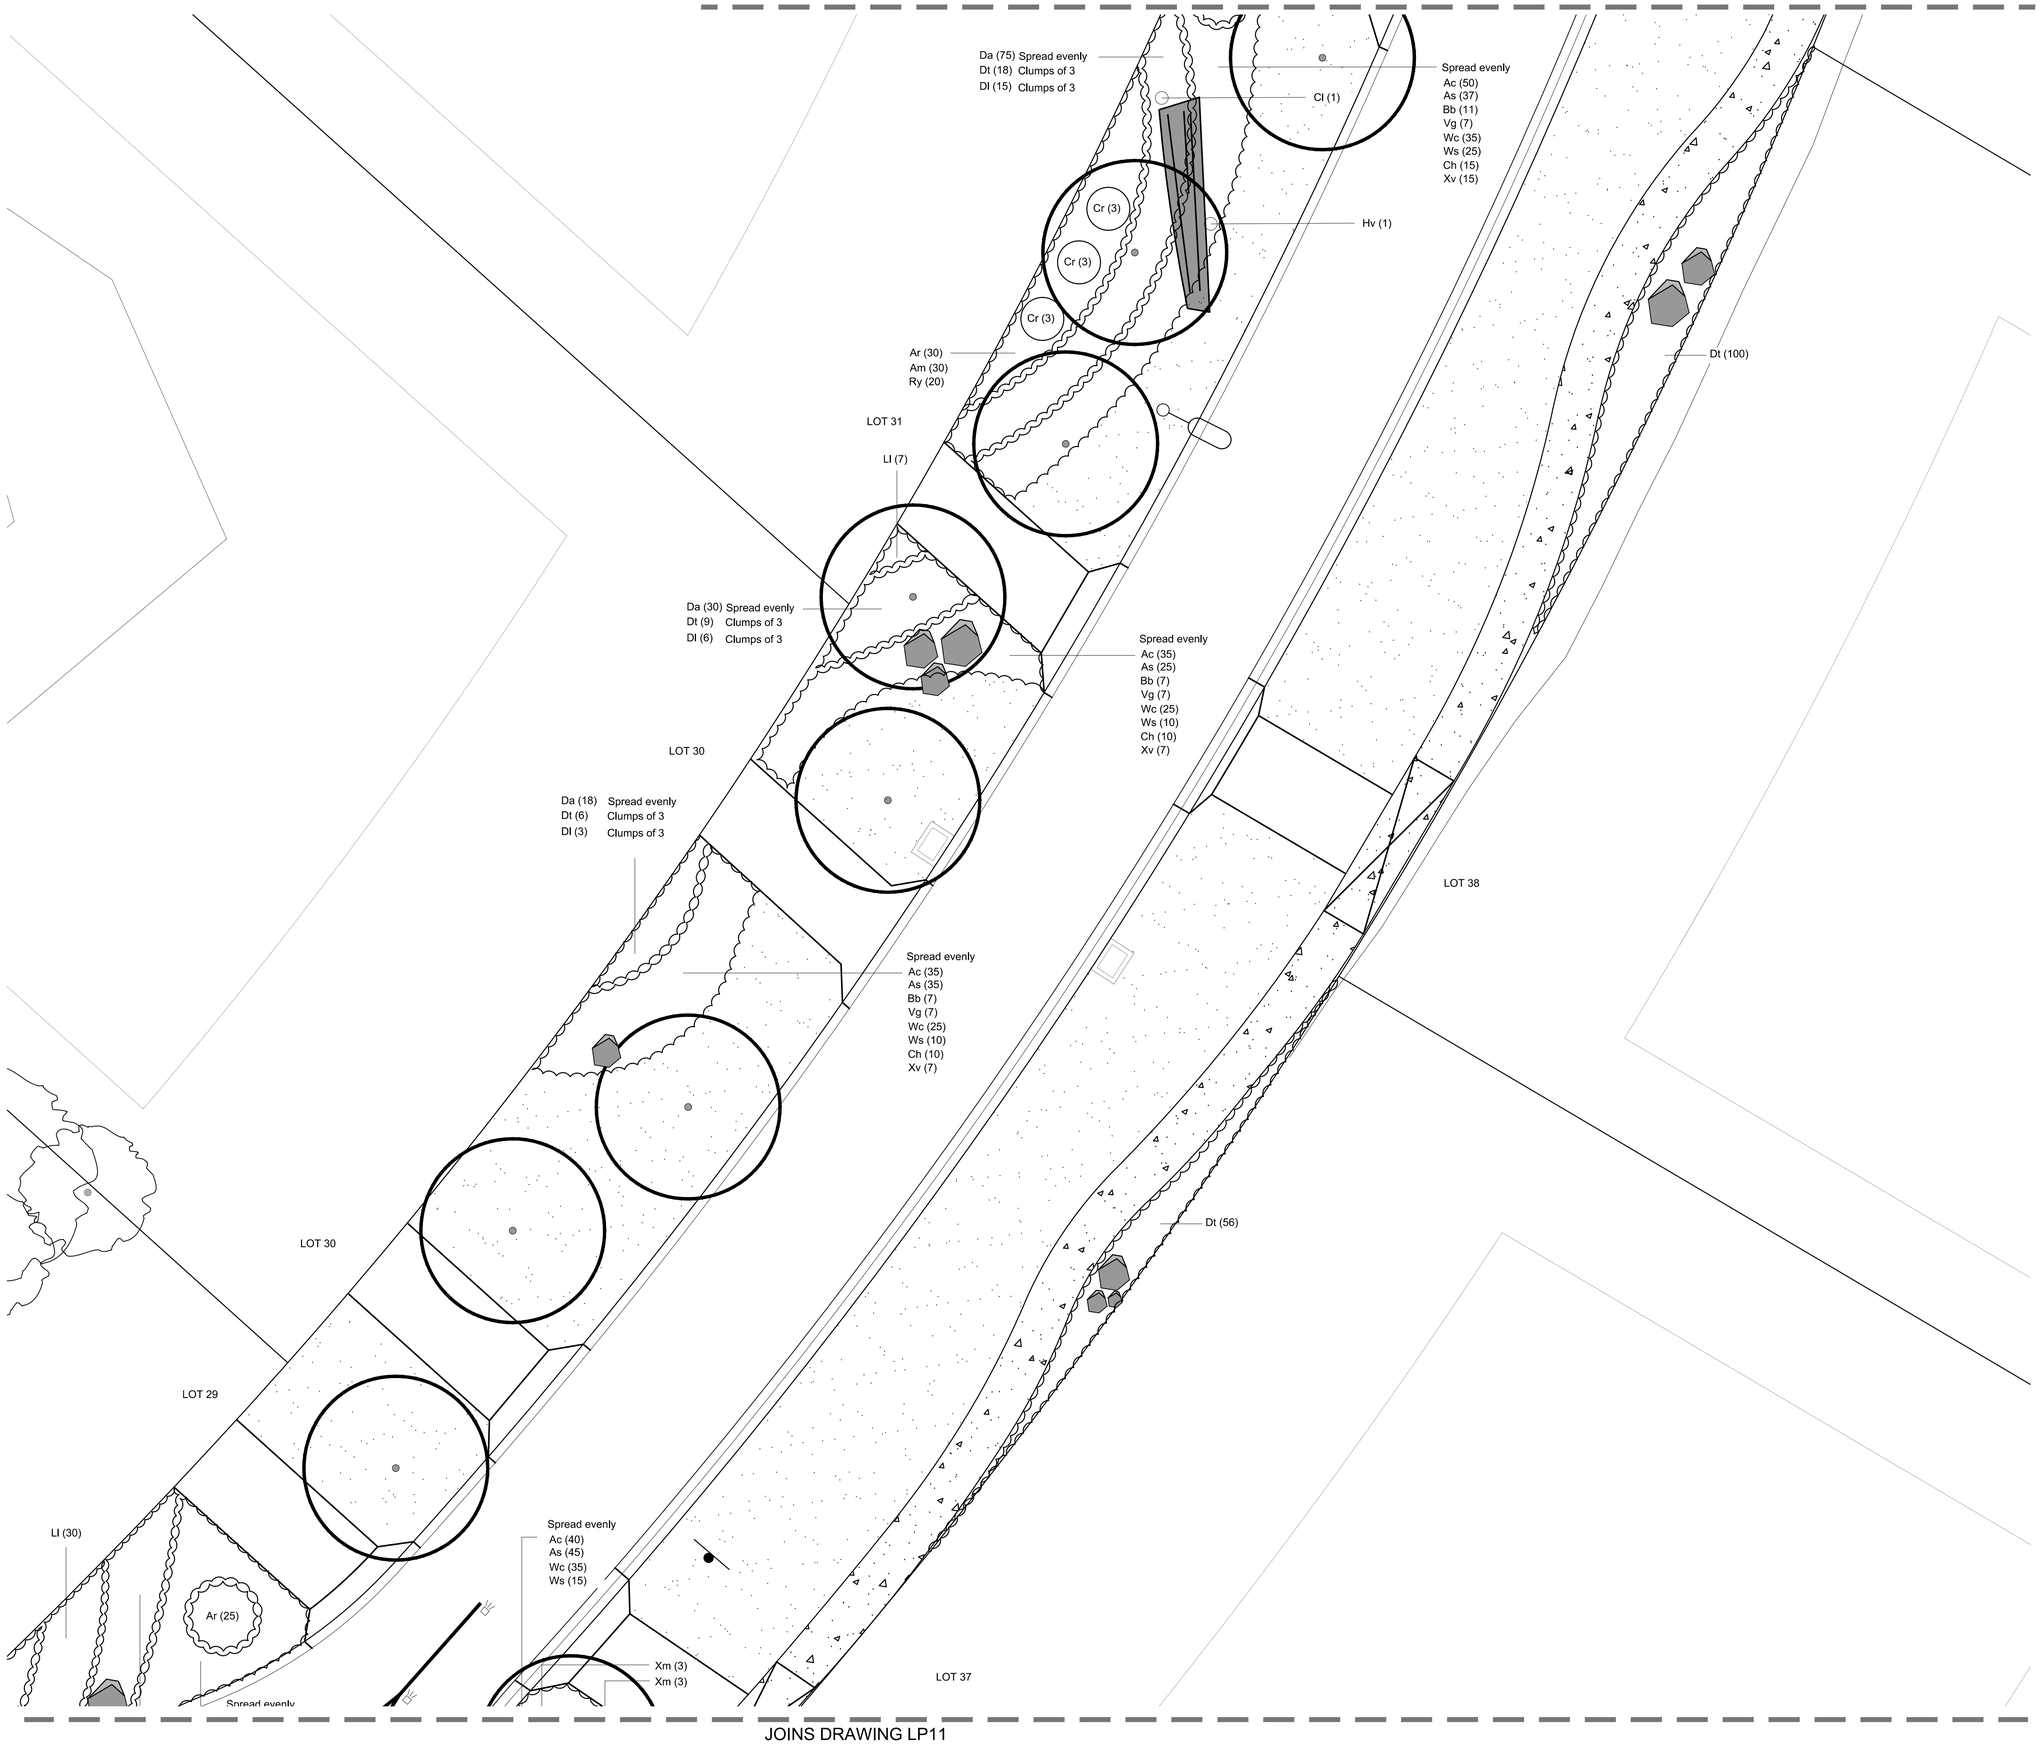

JOINS DRAWING LP11

GENERAL NOTE:

REFER TO DD01 FOR NOTES APPLICABLE TO ALL DRAWINGS IN THE DOCUMENTATION SET

PLANT SCHEDULES NOTE:

REFER TO LP## FOR PLANT SCHEDULES

LEGEND

- GARDEN BED
  75mm organic mulch
  150mm topsoil
  300mm cultivated sub grade
- ≥ 1:3 TERRESTRIAL GARDEN BED WITH JUTE MATTING
- ≥ 1:3 WETLAND TERRESTRIAL GARDEN BED
  REFER SPECIFICATION & PLANT SCHEDULE
- GRASS NATURE STRIP
- GRAVEL PATH TO PRIVATE LOT
  REFER SPECIFICATION
- SPADE EDGE TO ALL GARDEN AND GRASS INTERFACES
- EXISTING EXPOSED AGGREGATE CONCRETE FOOTPATH
- FEATURE LOGS
  REFER SPECIFICATION & DETAIL.
- FEATURE BOULDERS
  REFER SPECIFICATION & DETAIL.
- FEATURE MOUNDING
  REFER SPECIFICATION & DETAIL.
- FS — FEATURE STUMPS
  REFER SPECIFICATION & DETAIL.
- B1 — VEHICLE EXCLUSION BOLLARDS
  REFER DETAIL AND SPECIFICATION
- + BL — TOP OF B1 BOLLARD LEVEL ABOVE GROUND (mm)
- LIGHT POLES
  REFER ENGINEERING
- DRAINAGE PIT
  REFER ENGINEERING

FOR CONSTRUCTION

Rev	Date	Description
C1	09.01.2017	CONSTRUCTION ISSUE
T1	29.08.2016	TENDER ISSUE
-	11.08.2016	COUNCIL ISSUE

MATHEWS PROPERTY DONVALE

MULLUM CREEK ESTATE - DONVALE

LANDSCAPE PLANTING PLAN

N

0 0.5 1 2.5 5m

Scale: 1:100 @ A1 size

CDA Design Group Pty Ltd
Landscape Architecture
Urban Design
185 Faraday Street
Carlton Victoria 3053
T 03 9349 5866
F 03 9349 5877
E office@cdadesigngroup.com.au

Project No. 14014
Date: 07/07/2014
Drawn by: MH
Checked: TV
Drawing No. LP10_C1

JOINS DRAWING LP10

JOINS DRAWING LP12

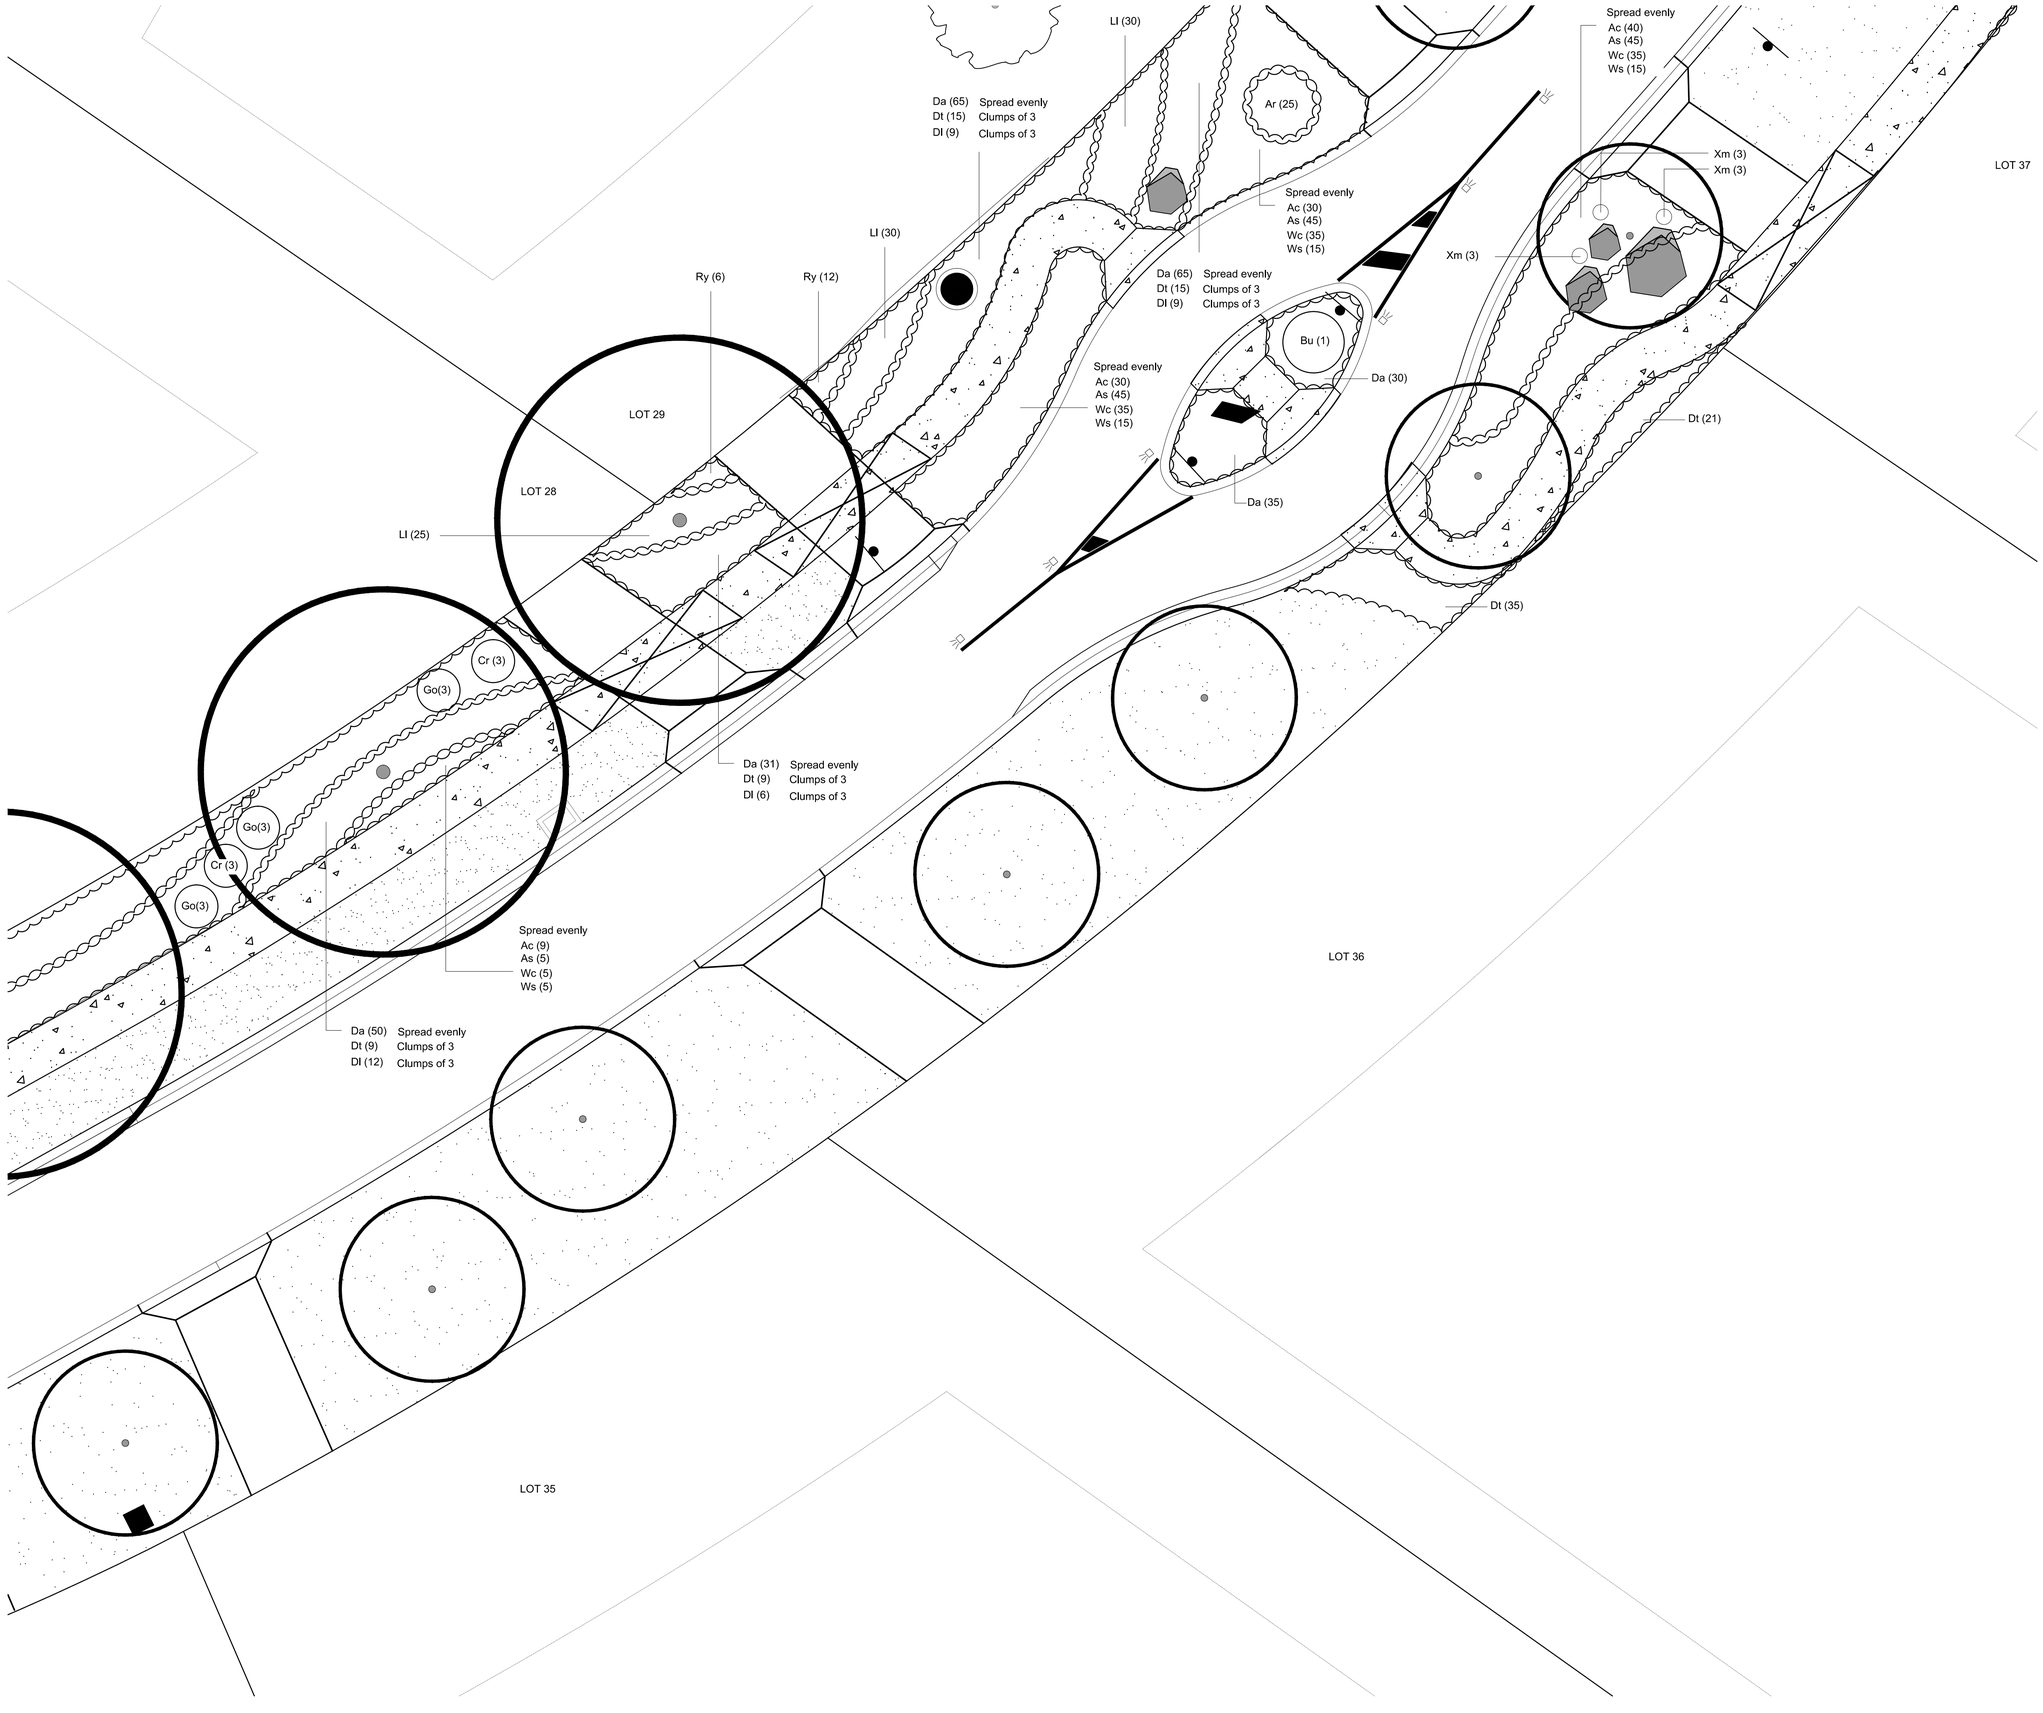

GENERAL NOTE:

REFER TO DD01 FOR NOTES APPLICABLE TO ALL DRAWINGS IN THE DOCUMENTATION SET

PLANT SCHEDULES NOTE:

REFER TO LP## FOR PLANT SCHEDULES

LEGEND

- GARDEN BED
  75mm organic mulch
  150mm topsoil
  300mm cultivated sub grade
- ≥ 1:3 TERRESTRIAL GARDEN BED WITH JUTE MATTING
- ≥ 1:3 WETLAND TERRESTRIAL GARDEN BED
  REFER SPECIFICATION & PLANT SCHEDULE
- GRASS NATURE STRIP
- GRAVEL PATH TO PRIVATE LOT
  REFER SPECIFICATION
- SPADE EDGE TO ALL GARDEN AND GRASS INTERFACES
- EXISTING EXPOSED AGGREGATE CONCRETE FOOTPATH
- FEATURE LOGS
  REFER SPECIFICATION & DETAIL.
- FEATURE BOULDERS
  REFER SPECIFICATION & DETAIL.
- FEATURE MOUNDING
  REFER SPECIFICATION & DETAIL.
- FS FEATURE STUMPS
  REFER SPECIFICATION & DETAIL.
- B1 VEHICLE EXCLUSION BOLLARDS
  REFER DETAIL AND SPECIFICATION
- + BL TOP OF B1 BOLLARD LEVEL ABOVE GROUND (mm)
- LIGHT POLES
  REFER ENGINEERING
- DRAINAGE PIT
  REFER ENGINEERING

FOR CONSTRUCTION

Rev	Date	Description
C1	09.01.2017	CONSTRUCTION ISSUE
T1	29.08.2016	TENDER ISSUE
-	11.08.2016	COUNCIL ISSUE

MATHEWS PROPERTY DONVALE

MULLUM CREEK ESTATE - DONVALE

LANDSCAPE PLANTING PLAN

N

0 0.5 1 2.5 5m

Scale: 1:100 @ A1 size

CDA Design Group Pty Ltd
Landscape Architecture
Urban Design
185 Faraday Street
Carlton Victoria 3053
T 03 9349 5866
F 03 9349 5877
E office@cdadesigngroup.com.au

Project No. 14014
Date: 07/07/2014
Drawn by: MH
Checked: TV
Drawing No. LP11_C1

Da (175) Spread evenly
Dt (27) Clumps of 3
Dl (33) Clumps of 3

Spread evenly
Ac (55)
As (45)
Bb (11)
Vg (7)
Wc (35)
Ws (35)

LOT 28

Cl (1)

Da (139) Spread evenly
Dt (15) Clumps of 3
Dl (21) Clumps of 3

Spread evenly
Ac (75)
As (55)
Bb (21)
Vg (7)
Wc (45)
Ws (35)

Ll (400)

Go(3)
Cr (3)
Go(3)

Ll (55)

Cr (3)
Cr (3)
Cr (3)
Go(3)

Sp (1)
Sp (1)
Sp (1)

Xm (3)
Xm (3)
Xm (3)

Cl (1)

Xm (3)

ILLAWONG DRIVE

LOT 34

JOINS DRAWING LP11

GENERAL NOTE:

REFER TO DD01 FOR NOTES APPLICABLE TO ALL DRAWINGS IN THE DOCUMENTATION SET

PLANT SCHEDULES NOTE:

REFER TO LP## FOR PLANT SCHEDULES

LEGEND

- GARDEN BED
  75mm organic mulch
  150mm topsoil
  300mm cultivated sub grade
- ≥ 1:3 TERRESTRIAL GARDEN BED WITH JUTE MATTING
- ≥ 1:3 WETLAND TERRESTRIAL GARDEN BED
  REFER SPECIFICATION & PLANT SCHEDULE
- GRASS NATURE STRIP
- GRAVEL PATH TO PRIVATE LOT
  REFER SPECIFICATION
- SPADE EDGE TO ALL GARDEN AND GRASS INTERFACES
- EXISTING EXPOSED AGGREGATE CONCRETE FOOTPATH
- FEATURE LOGS
  REFER SPECIFICATION & DETAIL.
- FEATURE BOULDERS
  REFER SPECIFICATION & DETAIL.
- FEATURE MOUNDING
  REFER SPECIFICATION & DETAIL.
- FS FEATURE STUMPS
  REFER SPECIFICATION & DETAIL.
- B1 VEHICLE EXCLUSION BOLLARDS
  REFER DETAIL AND SPECIFICATION
- + BL TOP OF B1 BOLLARD LEVEL ABOVE GROUND (mm)
- LIGHT POLES
  REFER ENGINEERING
- DRAINAGE PIT
  REFER ENGINEERING

FOR CONSTRUCTION

Rev	Date	Description
C1	09.01.2017	CONSTRUCTION ISSUE
T1	29.08.2016	TENDER ISSUE
-	11.08.2016	COUNCIL ISSUE

MATHEWS PROPERTY DONVALE

MULLUM CREEK ESTATE - DONVALE

LANDSCAPE PLANTING PLAN

N

0 0.5 1 2.5 5m

Scale: 1:100 @ A1 size

CDA Design Group Pty Ltd
Landscape Architecture
Urban Design
185 Faraday Street
Carlton Victoria 3053
T 03 9349 5866
F 03 9349 5877
E office@cdadesigngroup.com.au

Project No. 14014
Date: 07/07/2014
Drawn by: MH
Checked: TV

Drawing No. LP12_C1

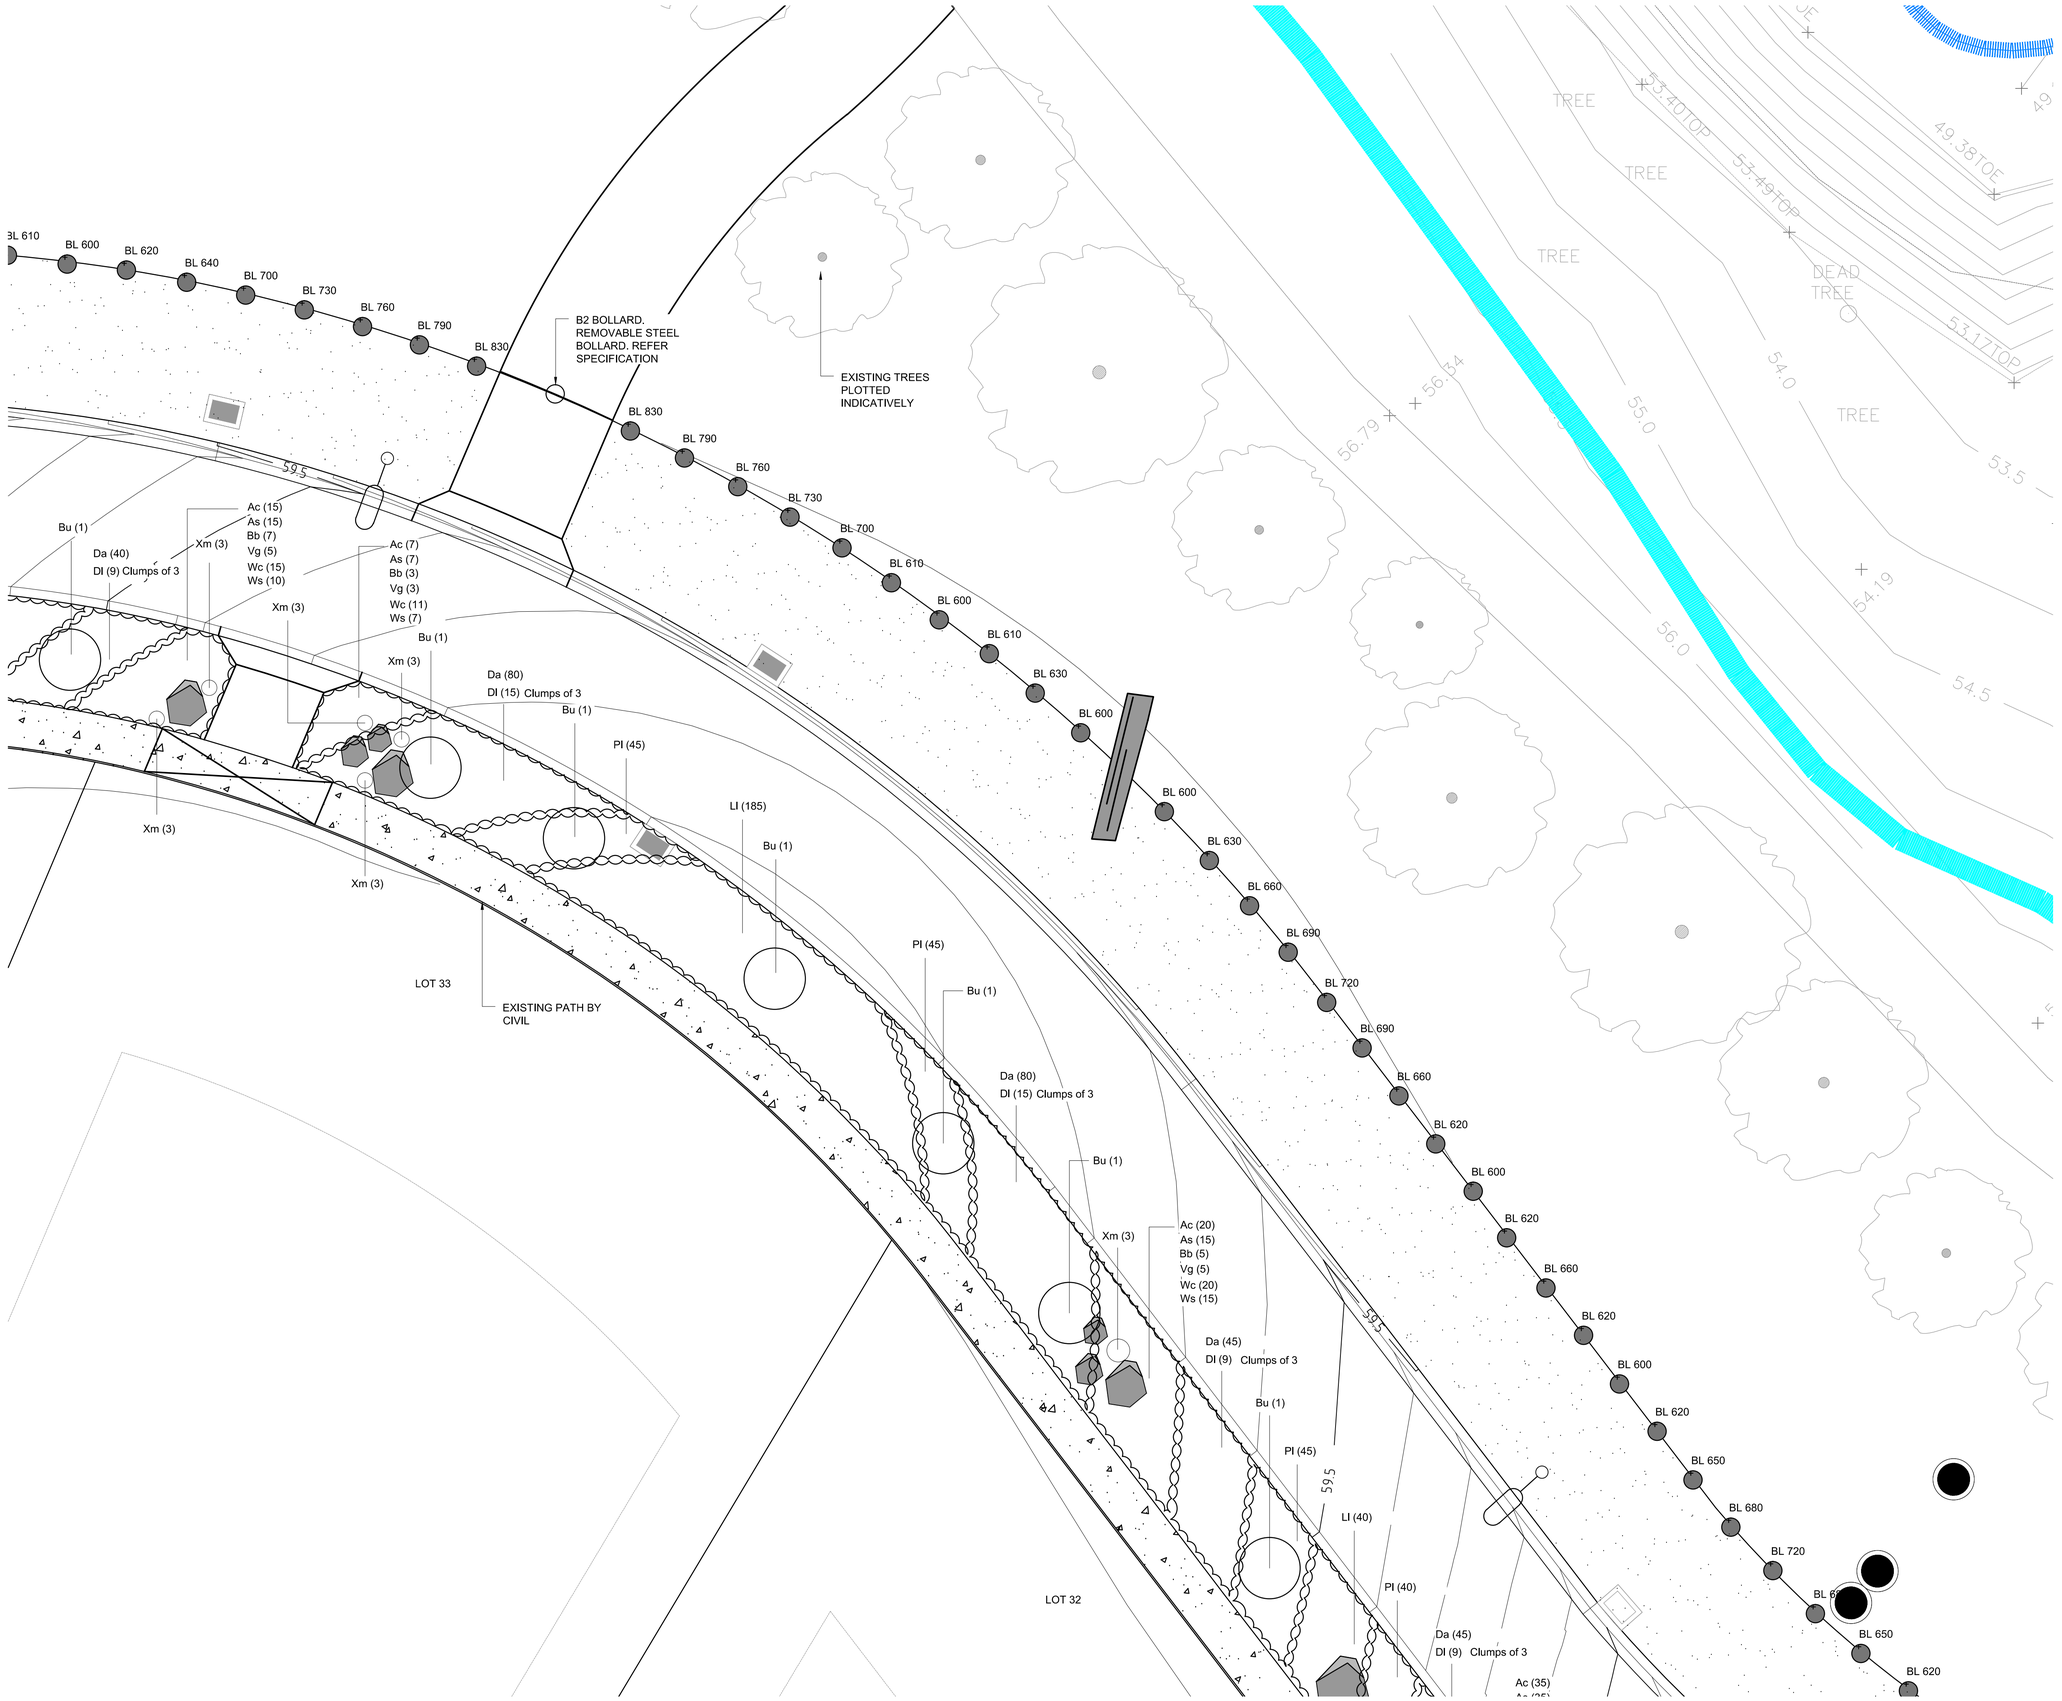

GENERAL NOTE:

REFER TO DD01 FOR NOTES APPLICABLE TO ALL DRAWINGS IN THE DOCUMENTATION SET

PLANT SCHEDULES NOTE:

REFER TO LP## FOR PLANT SCHEDULES

LEGEND

- GARDEN BED — 75mm organic mulch; 150mm topsoil; 300mm cultivated sub grade
- ≥ 1:3 TERRESTRIAL GARDEN BED WITH JUTE MATTING
- ≥ 1:3 WETLAND TERRESTRIAL GARDEN BED — REFER SPECIFICATION & PLANT SCHEDULE
- GRASS NATURE STRIP
- GRAVEL PATH TO PRIVATE LOT — REFER SPECIFICATION
- SPADE EDGE TO ALL GARDEN AND GRASS INTERFACES
- EXISTING EXPOSED AGGREGATE CONCRETE FOOTPATH
- FEATURE LOGS — REFER SPECIFICATION & DETAIL.
- FEATURE BOULDERS — REFER SPECIFICATION & DETAIL.
- FEATURE MOUNDING — REFER SPECIFICATION & DETAIL.
- FEATURE STUMPS (FS) — REFER SPECIFICATION & DETAIL.
- VEHICLE EXCLUSION BOLLARDS (B1) — REFER DETAIL AND SPECIFICATION
- + BL — TOP OF B1 BOLLARD LEVEL ABOVE GROUND (mm)
- LIGHT POLES — REFER ENGINEERING
- DRAINAGE PIT — REFER ENGINEERING

FOR CONSTRUCTION

Rev	Date	Description
C1	09.01.2017	CONSTRUCTION ISSUE
T1	29.08.2016	TENDER ISSUE
-	11.08.2016	COUNCIL ISSUE

MATHEWS PROPERTY DONVALE

MULLUM CREEK ESTATE - DONVALE

LANDSCAPE PLANTING PLAN

N

0 0.5 1 2.5 5m

Scale: 1:100 @ A1 size

CDA Design Group Pty Ltd
Landscape Architecture
Urban Design
185 Faraday Street
Carlton Victoria 3053
T 03 9349 5866
F 03 9349 5877
E office@cdadesigngroup.com.au

Project No. 14014
Date: 07/07/2014
Drawn by: MH
Checked: TV
Drawing No. LP13_C1

EXISTING FIRE TRACK TO BE RETAINED & PROTECTED

SUB STATION AND FENCE BY OTHERS

PROPOSED COUNCIL PATH TO ILLAWONG RESERVE. REFER DRAWING L06

B2 BOLLARD. REMOVABLE STEEL BOLLARD. REFER SPECIFICATION

LOT 24

LOT 24

JOINS DRAWING LP13

JOINS DRAWING LP15

GENERAL NOTE:

REFER TO DD01 FOR NOTES APPLICABLE TO ALL DRAWINGS IN THE DOCUMENTATION SET

PLANT SCHEDULES NOTE:

REFER TO LP## FOR PLANT SCHEDULES

LEGEND

- GARDEN BED
  75mm organic mulch
  150mm topsoil
  300mm cultivated sub grade
- ≥ 1:3 TERRESTRIAL GARDEN BED WITH JUTE MATTING
- ≥ 1:3 WETLAND TERRESTRIAL GARDEN BED
  REFER SPECIFICATION & PLANT SCHEDULE
- GRASS NATURE STRIP
- GRAVEL PATH TO PRIVATE LOT
  REFER SPECIFICATION
- SPADE EDGE TO ALL GARDEN AND GRASS INTERFACES
- EXISTING EXPOSED AGGREGATE CONCRETE FOOTPATH
- FEATURE LOGS
  REFER SPECIFICATION & DETAIL.
- FEATURE BOULDERS
  REFER SPECIFICATION & DETAIL.
- FEATURE MOUNDING
  REFER SPECIFICATION & DETAIL.
- FS — FEATURE STUMPS
  REFER SPECIFICATION & DETAIL.
- B1 — VEHICLE EXCLUSION BOLLARDS
  REFER DETAIL AND SPECIFICATION
- + BL — TOP OF B1 BOLLARD LEVEL ABOVE GROUND (mm)
- LIGHT POLES
  REFER ENGINEERING
- DRAINAGE PIT
  REFER ENGINEERING

FOR CONSTRUCTION

Rev	Date	Description
C1	09.01.2017	CONSTRUCTION ISSUE
T1	29.08.2016	TENDER ISSUE
-	11.08.2016	COUNCIL ISSUE

MATHEWS PROPERTY DONVALE

MULLUM CREEK ESTATE - DONVALE

LANDSCAPE PLANTING PLAN

N

0 0.5 1 2.5 5m

Scale: 1:100 @ A1 size

CDA Design Group Pty Ltd
Landscape Architecture
Urban Design
185 Faraday Street
Carlton Victoria 3053
T 03 9349 5866
F 03 9349 5877
E office@cdadesigngroup.com.au

Project No. 14014
Date: 07/07/2014
Drawn by: MH
Checked: TV
Drawing No. LP14_C1

BL 700
BL 720
BL 680
BL 640
BL 610
BL 640
BL 670
BL 700
BL 730
BL 760
BL 790
BL 820
BL 790
BL 750
BL 720
BL 690
BL 720
BL 750
BL 800
BL 750
BL 720
BL 690
BL 660
BL630
BL 660
BL 630
BL 630
MOPOKE LANE
LOT 25
LOT 26
LOT 27

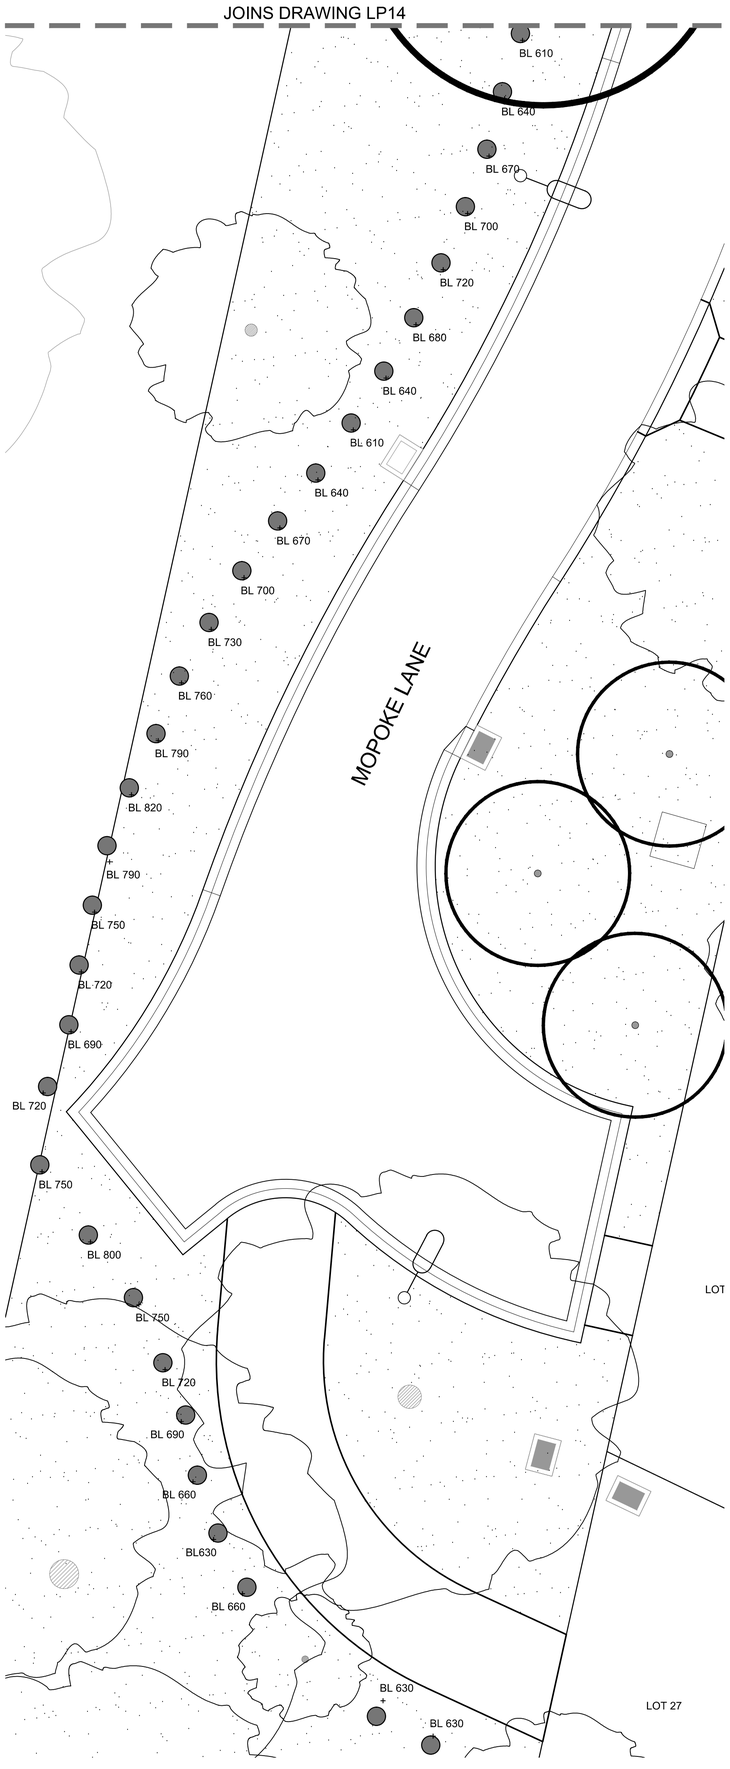

TERRESTRIAL GARDEN BED PLANTING SCHEDULE

CODE	BOTANICAL NAME	COMMON NAME	HEIGHT	SPREAD	POT SIZE	QTY
	LARGE SHRUBS					
Bu	*Bursaria spinosa*	Sweet Bursaria	4.0	3.0	140mm	20
Ba	*Banksia marginata*	Silver Banksia	2.0-7.0	4.0	140mm	18
	SHRUBS					
Aa	*Acacia acinacea*	Gold-dust Wattle	2.0	2.0-3.0	Tubestock	4
Cr	*Correa reflexa var. reflexa*	Common Correa	1.5	1.5	Tubestock	216
Cg	*Correa glabra*	Rock Correa	1.0-2.0	3.0	Tubestock	57
Co	Coprosma quadrifida	Prickly Current	2.0	2.0	Tubestock	12
Go	*Goodenia ovata*	Hop Goodenia	1.0	1.0	Tubestock	38
In	*Indigofera australis*	Austral Indigo	1.2	1.2	Tubestock	9
Le	*Leptospermum lanigerum*	Wooly Tea-tree	2.0-5.0	1.0-3.0	Tubestock	2
Pp	*Pomaderris prunifolia*	Prune-leaf Pomaderris	1.5	1.5	Tubestock	5
Pe	*Bursaria spinosa*	Sweet Bursaria	4.0	3.0	Tubestock	4
Sp	*Spyridium parvifolium*	Dusty Miller	1.0-2.0	1.0-2.0	Tubestock	24
Vj	*Viminaria juncea*	Austral Indigo	3.0-4.0	2.0-3.0	Tubestock	3
	TUSSOCKS, GRASSES & STRAP LEAF PLANTS					
Ar	*Austrostipa rudis*	Veined Spear-grass	1.0	1.5	Tubestock	775
Am	*Austrostipa mollis*	Supple Spear Grass	1.0	0.6	Tubestock	940
Ca	*Carex appressa*	Tall Sedge	0.5	0.8	Tubestock	150
Dl	*Dianella tasmanica*	Blue Flax Lilly	1.2	0.8	Tubestock	1171
Da	*Dianella admixta*	Black–anther Flax Lily	0.3-0.5	0.5-1.5	Tubestock	2327
Dt	*Dianella tasmanica*	Blue Flax Lilly	1.2	0.8	Tubestock	1295
Gs	*Gahnia sieberiana*	Red-Fruit Saw Sedge	1.5-2.0	1.5-2.0	Tubestock	248
Ll	*Lomandra longifolia ssp. longifolia*	Spiny-headed Mat-rush	1.0	0.8	Tubestock	3175
Ms	*Microlaena stipoides*	Weeping Grass	0.2	0.2	Tubestock	460
Po	*Poa ensiformis*	Purple Sheath Tussock	0.7	1.0	Tubestock	316
*Pl**	*Poa sieberiana*		0.6	0.8	Tubestock	533
*Pl**	*Austrostipa stuposa*		0.6	0.8	Tubestock	1000
*Pl**	*Patersonia*		0.6	0.8	Tubestock	400
Pm	*Poa morrisii*	Soft Tussock Grass	0.3	0.3	Tubestock	295
	TUSSOCKS, GRASSES & STRAP LEAF PLANTS					
Ac	*Rytidosperma caespitosum*	Common Wallaby Grass	0.6	0.4	Tubestock	1820
As	*Rytidosperma setaceum var. setaceum*	Bristly Wallaby Grass	0.4	0.4	Tubestock	2389
Ry	*Rytidosperma pallidum*	Old Mans Beard	1.0	1.5	Tubestock	203
Xm	*Xanthorrhoea minor*	Small Grass Tree	0.8	0.8	Tubestock	96
	HERBS & WILDFLOWERS					
Bb	*Bulbine bulbosa*	Bulbine Lilly	0.25	0.25	Tubestock	230
Ch	*Chrysocephalum semipapposum*	Common Everlasting	0.8	1.0	Tubestock	297
Pr	*Geranium potentilloides*	Soft Crane's-bill	0.4	0.4	Tubestock	50
Vg	*Veronica gracilis*	Slender Speedwell	0.3	1.0	Tubestock	209
Wc	*Wahlenbergia communis*	Tufted Bluebell	0.3	0.3	Tubestock	972
Ws	*Wahlenbergia stricta*	Tall Bluebell	0.9	0.4	Tubestock	1357
Xv	*Xerochrysum viscosum*	Sticky Everlasting	0.5	0.3-1.0	Tubestock	151
	GROUNDCOVERS					
Dr	*Dichondra repens*	Kidney Weed		Prostrate	Tubestock	20
Kp	*Kennedia prostrata*	Running Postman		Prostrate	Tubestock	3
	CLIMBERS					
Cl	*Clematis microphylla*	Small-leafed Clematis		Climber	Tubestock	25
Bm	*Billardiera mutabilis*	Common Apple-berry		Climber	Tubestock	10
Hv	*Hardenbergia violacea*	Purple Coral Pea		Climber	Tubestock	15

Pl Areas indicated as Pl are to be planted with 50% Austrostipa stuposa, 25% Patersonia & 25% Poa siberiana. Steout to be approved by superintendent*

NOTE: Some plants are indicated with more than one code or one code for multiple species in this plant schedule. This is representative of a coordinated plant substitution. Setout should reflect symbol & quantities shown on plans. setout to be approved by superintendent

WETLAND 1:3 BATTER PLANTING

WETLAND 1:3 BATTER PLANTING			TOTAL AREA (sqm):	1479	TOTAL AREA (sqm):		
BOTANICAL NAME	**COMMON NAME**	**SIZE (HxW)**	**POT SIZE**	**% MIX BY AREA**	**AREA**	**DENSITY**	**QTY**
Austrostipa mollis	Supple Spear-grass	1.0 x 0.6	Hiko Cell	5%	74	6	444
Austrostipa rudis	Veined spear-grass	1.0 x 0.6	Hiko Cell	6%	89	6	532
Carex appressa	Tall Sedge	0.5 - 1.0	Hiko Cell	5%	74	6	444
Chrysocephalum semipapposum	Clustered Everlasting	0.8 x 1.0	Hiko Cell	5%	74	6	444
Clematis aristata	Forest Clematis	Climbing	Hiko Cell	1%	15	3	44
Clematis microphylla	Small-leaved Clematis	Climbing	Hiko Cell	1%	7	3	22
Correa glabra	Rock Correa	1.5 x 3.0	Hiko Cell	2%	30	3	89
Correa reflexa var. reflexa	Common Correa	1.5 x 1.5	Hiko Cell	3%	44	3	133
Coronidium scorpioides	Button Everlasting	0.3 x 0.5	Hiko Cell	3%	44	6	266
Dianella admixta	Black-anther Flax-lily	0.5 x 0.5	Hiko Cell	10%	148	6	887
Einadia nutans	Nodding Saltbush	Spreading	Hiko Cell	2%	30	6	177
Gahnia sieberiana	Thatch Saw-sedge	0.5-1.0 x 1.5-2.0	Hiko Cell	2%	30	4	118
Goodenia ovata	Hop Goodenia	1.0 x 1.0	Hiko Cell	2%	30	4	118
Hardenbergia violacea	Purple Coral-pea	1.0 x 1.5	Hiko Cell	2%	30	3	89
Imperata cylindrica	Blady Grass	0.6 x 1.0	Hiko Cell	5%	74	6	444
Lomandra longifolia subsp. longifolia	Spiny-headed Mat-rush	0.5-1 x 0.5-1.2m	Hiko Cell	15%	222	6	1331
Microlaena stipoides	Weeping Grass	0.2 x 0.2	Hiko Cell	4%	59	6	355
Poa ensiformis	Sword Tussuk-grass	0.3 x 0.5	Hiko Cell	6%	89	6	532
Poa labillardieri var. labillardierei	Common Tussuk-grass	0.6 x 0.9	Hiko Cell	6%	89	6	532
Rytidosperma setaceum	Bristly Wallaby-grass	0.4 x 0.4	Hiko Cell	9%	133	6	799
Spyridium parvifolium	Dusty Miller	1-2.0 x 1-2.0	Hiko Cell	1%	15	3	44
Themeda triandra	Kangaroo Grass	1.0-1.5 x 0.5	Hiko Cell	2%	30	6	177
Xerochrysum viscosum	Shiny Everlasting	0.5 -0.5	Hiko Cell	3%	44	4	177
				100%	**1472**		**8201**

WETLAND MARGIN PLANTING SCHEDULE

WETLAND MARGINS PLANTING: 0.200M AND ABOVE			TOTAL AREA (sqm):	1063			
BOTANICAL NAME	**COMMON NAME**	**SIZE**	**POT SIZE**	**% MIX BY AREA**	**AREA**	**DENSITY**	**QTY**
Austrostipa mollis	Supple Spear-grass	1.0 x 0.6m	200cc tube	10%	106	4	425
Austrostipa rudis	Veined Spear-grass	0.4 x 0.4m	200cc tube	5%	53	4	213
Goodenia ovata	Hop Goodenia	1-2.5 x 1-3.0m	200cc tube	10%	106	3	319
Juncus amabilis	Hollow Rush	0.2-1.2 x 0.2-0.5m	200cc tube	13%	138	4	553
Juncus gregiflorus	Green Rush	0.6 x 1.0	200cc tube	13%	138	6	829
Lomandra longifolia subsp. longifolia	Spiny-headed Mat-rush	0.5-1 x 0.5-1.2m	200cc tube	9%	95.67	4	383
Poa ensiformis	Sword Tussuk-grass	0.3 x 0.5	200cc tube	10%	106	6	638
Poa labillardierei var. labillardierei	Common Tussuk-grass	0.6 x 0.9	200cc tube	15%	159	6	957
Rytidosperma setaceum	Bristly Wallaby-grass	0.4 x 0.4m	200cc tube	5%	53	6	319
Rytidosperma spp. (local)	Wallaby-grass	1.5-0.5m	200cc tube	10%	106	4	425
				100%	**1063**		**5060**

EPHEMERAL MARSH PLANTING SCHEDULE

EPHEMERAL MARSH: 0.0 to 0.200M ABOVE NWL			TOTAL AREA (sqm):	215			
BOTANICAL NAME	**COMMON NAME**	**SIZE**	**POT SIZE**	**% MIX BY AREA**	**AREA**	**DENSITY**	**QTY**
Carex appressa	Tall Sedge	0.5-1.2 x 0.5-1.0m	Hiko Cell	15%	32	4	129
Carex tereticaulis	Poong'ort	1.0 x 1.0m	Hiko Cell	10%	22	4	86
Centella cordifolia	Centella	Prostrate 1-2m	Hiko Cell	5%	11	4	43
~~*Cyperus lucidus*~~	~~Leafy Flat-sedge~~	~~1.3m high~~	~~Hiko Cell~~	0%	0	4	0
Juncus amabilis	Hollow Rush	0.2-1.2 x 0.2-0.5m	Hiko Cell	15%	32	8	258
Juncus pauciflorus	Loose-flower Rush	0.6m x 0.7m	Hiko Cell	20%	43	8	344
Juncus gregiflorus	Green Rush	0.9m x 0.7m	Hiko Cell	20%	43	8	344
Poa labillardierei var. labillardierei	Common Tussock-grass	0.5 x 0.5m	Hiko Cell	15%	32	5	161
				100%	**215**		**1365**

SHALLOW MARSH PLANTING SCHEDULE

SHALLOW MARSH: 0.0 to 0.150M BELOW NWL			TOTAL AREA (sqm):	184			
BOTANICAL NAME	**COMMON NAME**	**SIZE**	**POT SIZE**	**% MIX BY AREA**	**AREA**	**DENSITY**	**QTY**
Alysma plantago	Aquatic Water Plantain		200cc tube	10%	18	6	110
Bolboschoenus medianus	Marsh Club-sedge	0.3-0.6m high	200cc tube	25%	46	6	276
Centella cordifolia	Centella	Prostrate 1-2m	200cc tube	10%	18	6	110
Cycnogetum procerum	Common Water Ribbons	0.2-0.5m high	200cc tube	5%	9	6	55
Eleocharis acuta	Common Spike-sedge	0.6m high	200cc tube	25%	46	6	276
Schoenoplectus tabernaemontani	River Club-sedge	stems to 2.0m high	200cc tube	25%	46	6	276
				100%	**184**		**1104**

DEEP MARSH PLANTING SCHEDULE

DEEP MARSH: 0.150 to 0.350M BELOW NWL			TOTAL AREA (sqm):	301			
BOTANICAL NAME	**COMMON NAME**	**SIZE**	**POT SIZE**	**% MIX BY AREA**	**AREA**	**DENSITY**	**QTY**
Baumea articulata	Jointed Twig-sedge	1-2.0m high	200cc tube	20%	60	4	241
Bolboschoenus medianus	Marsh Club-sedge	0.3-0.6m high	200cc tube	25%	75	4	301
~~*Cladium procerum*~~	~~Leafy Twig-sedge~~	~~1.5-2.0m high~~	~~200cc tube~~	0%	0	4	0
Cycnogeton procerum s.s.(local)	Common Water Ribbons	0.2-0.5m high	200cc tube	15%	45	4	181
Eleocharis sphacelata	Tall Spike-sedge	0.5-2.0m high	200cc tube	15%	45	4	181
Myriophyllum crispatum	Upright Water-milfoil	stems up to 0.25-0.6m high	200cc tube	15%	45	4	181
Schoenoplectus tabernaemontani	River Club-sedge	stems to 2.0m high	200cc tube	10%	30	4	120
				100%	**301**		**1204**

SUBMERGED MARSH PLANTING SCHEDULE

SUBMERGED MARSH: 0.350 to 0.700M BELOW NWL			TOTAL AREA (sqm):	186			
BOTANICAL NAME	**COMMON NAME**	**SIZE**	**POT SIZE**	**% MIX BY AREA**	**AREA**	**DENSITY**	**QTY**
Ottelia ovalifolia	Swamp Lilly	stems up to 0.3-0.6m	200cc tube	20%	37	2	74
Potamogeton cheesemanii	Red Pondweed	stems to 4.5m long	200cc tube	15%	28	3	84
Potamogeton ochreatus	Blunt Pondweed	stems to 4.5m long	200cc tube	35%	65	2	130
Vallisneria australis	Eel Grass	submerged .15 -1.0m	200cc tube	30%	56	2	112
				100%	**186**		**400**

NOTE: ADDITIONAL PLANTS SCHEDULE FOR THE FROG POND MAKE UP THE AREA PREVIOUSLY COVERED BY THE PROPOSED JETTY. ALL OTHER FROG POND PLANTS ARE ACCOUNTED FOR WITHIN THEIR RESPECTIVE ZONES SCHEDULE

ADDITIONAL FROG POND PLANTS

FROG POND							
FROG POND - DEEP MARSH: 0.150 to 0.350M BELOW NWL			TOTAL AREA (sqm):	45			
BOTANICAL NAME	**COMMON NAME**	**SIZE**	**POT SIZE**	**% MIX BY AREA**	**AREA**	**DENSITY**	**QTY**
Baumea articulata	Jointed Twig-sedge	1-2.0m high	200cc tube	20%	9	4	36
Bolboschoenus medianus	Marsh Club-sedge	0.3-0.6m high	200cc tube	15%	7	4	27
~~*Cladium procerum*~~	~~Leafy Twig-sedge~~	~~1.5-2.0m high~~	~~200cc tube~~	0%	0	4	0
Cycnogeton procerum s.s.(local)	Common Water Ribbons	0.2-0.5m high	200cc tube	15%	7	4	27
Eleocharis sphacelata	Tall Spike-sedge	0.5-2.0m high	200cc tube	20%	9	4	36
Myriophyllum crispatum	Upright Water-milfoil	stems up to 0.25-0.6m high	200cc tube	15%	7	4	27
Schoenoplectus tabernaemontani	River Club-sedge	stems to 2.0m high	200cc tube	15%	5	4	18
				100%	**43**		**171**
FROG POND - WETLAND MARGINS PLANTING: 0.200M AND ABOVE			TOTAL AREA (sqm):	14			
BOTANICAL NAME	**COMMON NAME**	**SIZE**	**POT SIZE**	**% MIX BY AREA**	**AREA**	**DENSITY**	**QTY**
Austrostipa rudis	Veined Spear-grass	0.4 x 0.4m	200cc tube	10%	1	4	6
Goodenia ovata	Hop Goodenia	1-2.5 x 1-3.0m	200cc tube	10%	1	3	4
Juncus amabilis	Hollow Rush	0.2-1.2 x 0.2-0.5m	200cc tube	20%	3	4	11
Juncus gregiflorus	Green Rush	0.6 x 1.0	200cc tube	20%	3	6	17
Poa ensiformis	Sword Tussuk-grass	0.3 x 0.5	200cc tube	15%	2	6	13
Poa labillardierei var. labillardierei	Common Tussuk-grass	0.6 x 0.9	200cc tube	15%	2	6	13
Rytidosperma setaceum	Bristly Wallaby-grass	0.4 x 0.4m	200cc tube	10%	1	6	8
				100%	**14**		**71**
FROG POND - WETLAND 1:3 BATTER PLANTING			TOTAL AREA (sqm):	32			
BOTANICAL NAME	**COMMON NAME**	**SIZE (HxW)**	**POT SIZE**	**% MIX BY AREA**	**AREA**	**DENSITY**	**QTY**
Austrostipa mollis	Supple Spear-grass	1.0 x 0.6	Hiko Cell	5%	2	6	10
Carex appressa	Tall Sedge	0.5 - 1.0	Hiko Cell	5%	2	6	10
Chrysocephalum semipapposum	Clustered Everlasting	0.8 x 1.0	Hiko Cell	5%	2	6	10
Corra glabra	Rock Correa	1.5 x 3.0	Hiko Cell	5%	2	3	5
Corra reflexa var. reflexa	Common Correa	1.5 x 1.5	Hiko Cell	3%	1	3	3
Coronidium scorpioides	Button Everlasting	0.3 x 0.5	Hiko Cell	4%	1	6	8
Dianella admixta	Black-anther Flax-lily	0.5 x 0.5	Hiko Cell	10%	3	6	19
Gahnia sieberiana	Thatch Saw-sedge	0.5-1.0 x 1.5-2.0	Hiko Cell	15%	5	4	19
Imperata cylindrica	Blady Grass	0.6 x 1.0	Hiko Cell	5%	2	6	10
Lomandra longifolia subsp. longifolia	Spiny-headed Mat-rush	0.5-1 x 0.5-1.2m	Hiko Cell	15%	5	6	29
Poa ensiformis	Sword Tussuk-grass	0.3 x 0.5	Hiko Cell	6%	2	6	12
Poa labillardierei var. labillardierei	Common Tussuk-grass	0.6 x 0.9	Hiko Cell	6%	2	6	12
Rytidosperma setaceum	Bristly Wallaby-grass	0.4 x 0.4	Hiko Cell	9%	3	6	17
Themeda triandra	Kangaroo Grass	1.0-1.5 x 0.5	Hiko Cell	2%	1	6	4
Xerochrysum viscosum	Shiny Everlasting	0.5 -0.5	Hiko Cell	5%	2	4	6
				100%	**32**		**172**

GENERAL NOTE:

REFER TO DD01 FOR NOTES APPLICABLE TO ALL DRAWINGS IN THE DOCUMENTATION SET

PLANT SCHEDULES NOTE:

REFER TO LP## FOR PLANT SCHEDULES

LEGEND

- GARDEN BED — 75mm organic mulch; 150mm topsoil; 300mm cultivated sub grade
- ≥ 1:3 TERRESTRIAL GARDEN BED WITH JUTE MATTING
- ≥ 1:3 WETLAND TERRESTRIAL GARDEN BED — REFER SPECIFICATION & PLANT SCHEDULE
- GRASS NATURE STRIP
- GRAVEL PATH TO PRIVATE LOT — REFER SPECIFICATION
- SPADE EDGE TO ALL GARDEN AND GRASS INTERFACES
- EXISTING EXPOSED AGGREGATE CONCRETE FOOTPATH
- FEATURE LOGS — REFER SPECIFICATION & DETAIL.
- FEATURE BOULDERS — REFER SPECIFICATION & DETAIL.
- FEATURE MOUNDING — REFER SPECIFICATION & DETAIL.
- FS — FEATURE STUMPS — REFER SPECIFICATION & DETAIL.
- B1 — VEHICLE EXCLUSION BOLLARDS — REFER DETAIL AND SPECIFICATION
- + BL — TOP OF B1 BOLLARD LEVEL ABOVE GROUND (mm)
- LIGHT POLES — REFER ENGINEERING
- DRAINAGE PIT — REFER ENGINEERING

FOR CONSTRUCTION

Rev	Date	Description
C1	09.01.2017	CONSTRUCTION ISSUE
T1	29.08.2016	TENDER ISSUE
-	11.08.2016	COUNCIL ISSUE

MATHEWS PROPERTY DONVALE

MULLUM CREEK ESTATE - DONVALE

LANDSCAPE PLANTING PLAN

N

0 0.5 1 2.5 5m

Scale: 1:100 @ A1 size

CDA Design Group Pty Ltd
Landscape Architecture
Urban Design
185 Faraday Street
Carlton Victoria 3053
T 03 9349 5866
F 03 9349 5877
E office@cdadesigngroup.com.au

Project No. 14014
Date: 07/07/2014
Drawn by: MH
Checked: TV
Drawing No. LP15_C1